SCHEDULE C

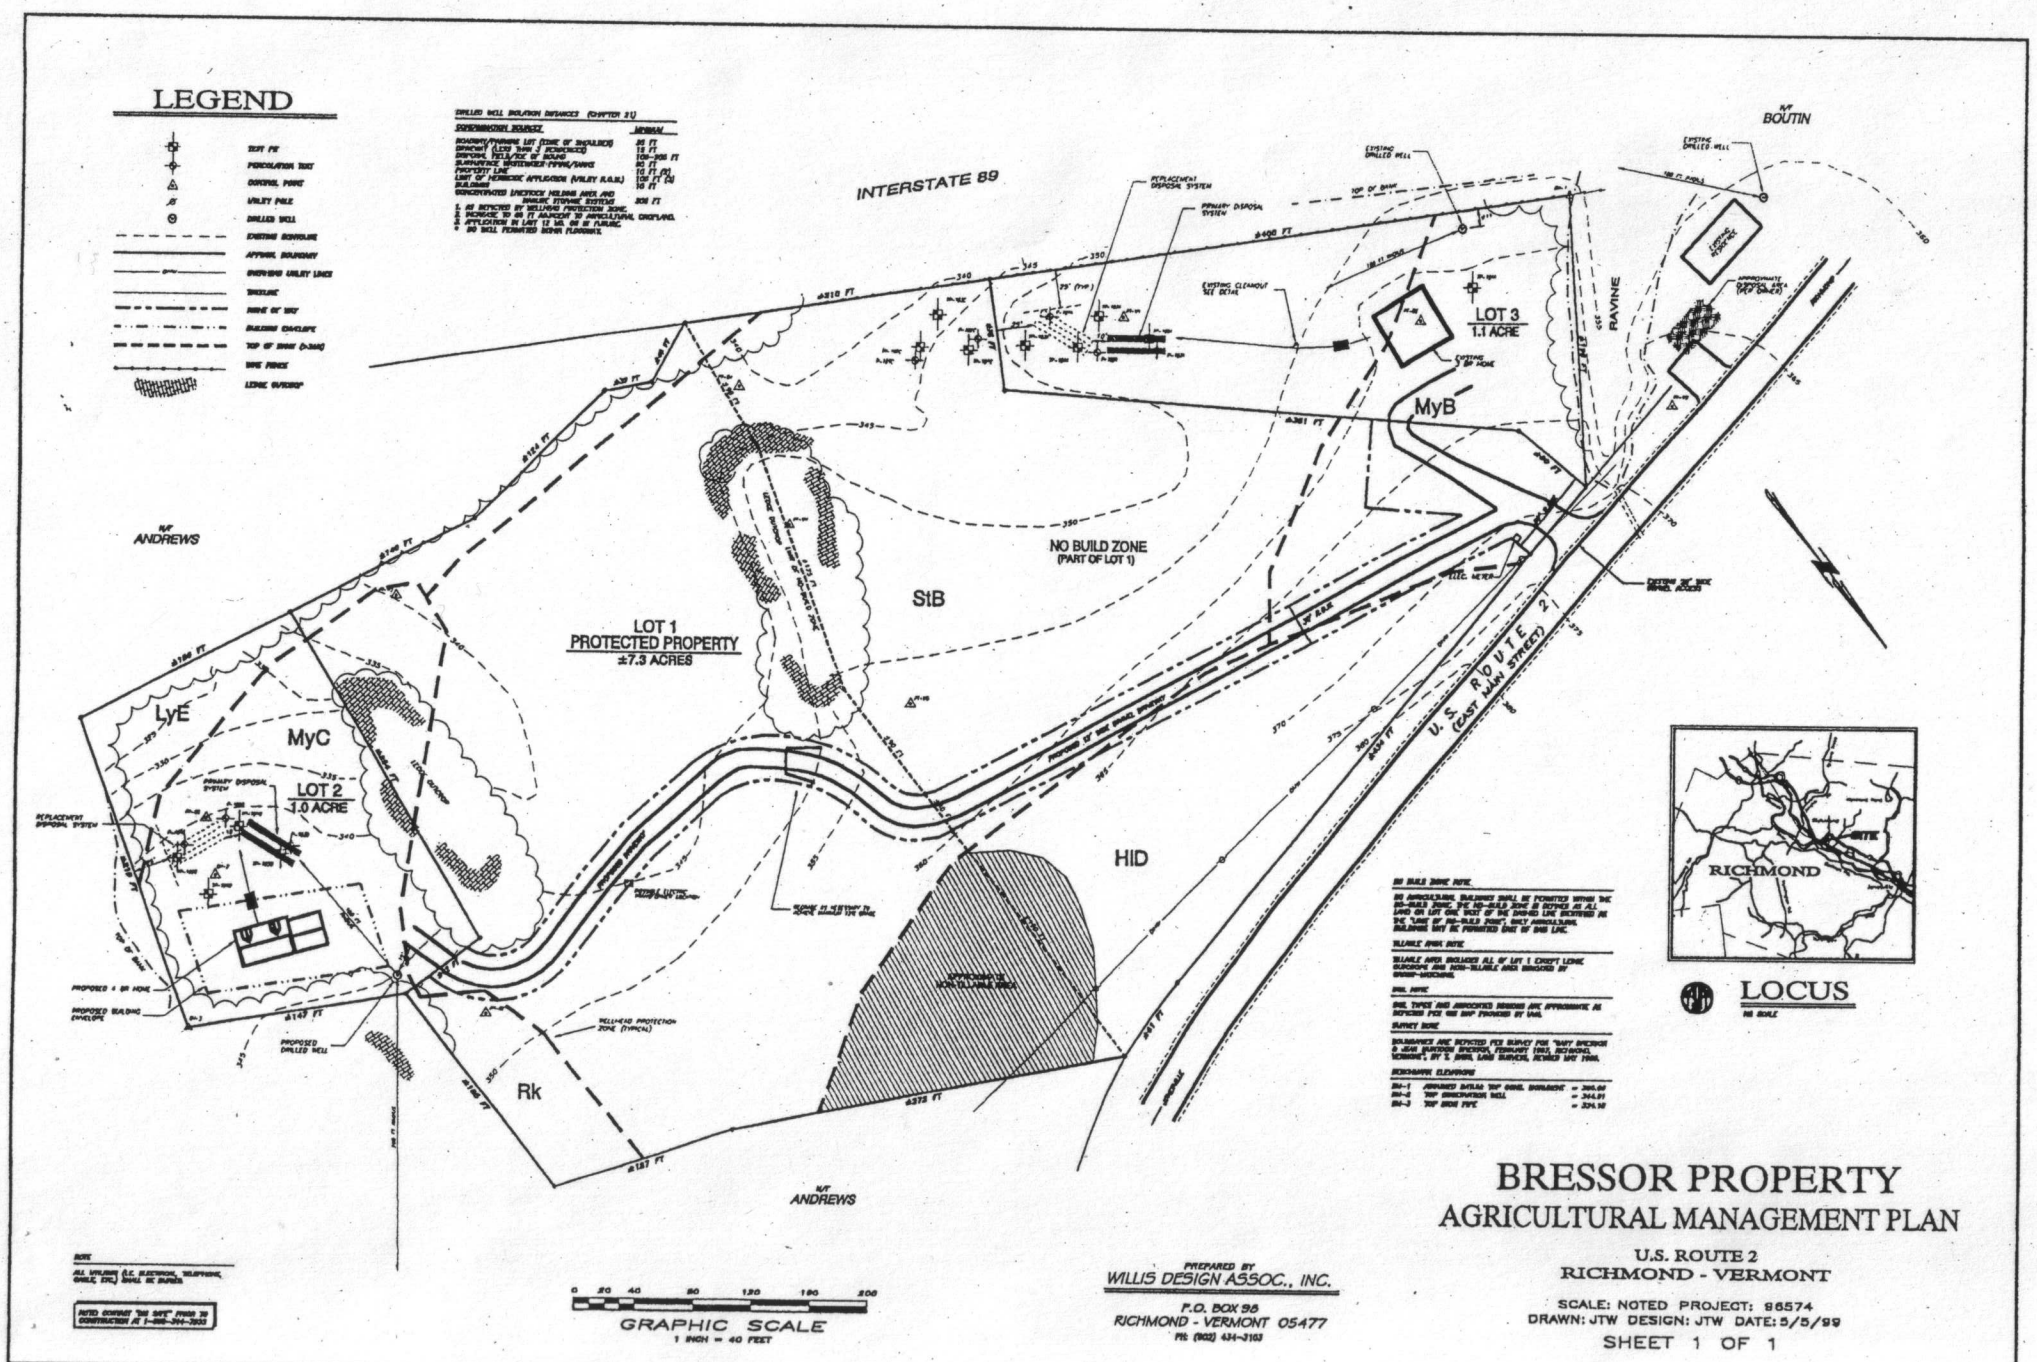

BRESSOR PROPERTY
AGRICULTURAL MANAGEMENT PLAN

U.S. ROUTE 2
RICHMOND - VERMONT

SCALE: NOTED PROJECT: 96574
DRAWN: JTW DESIGN: JTW DATE: 5/5/99

SHEET 1 OF 1

PREPARED BY
WILLIS DESIGN ASSOC., INC.
P.O. BOX 98
RICHMOND - VERMONT 05477
PH: (802) 434-3163