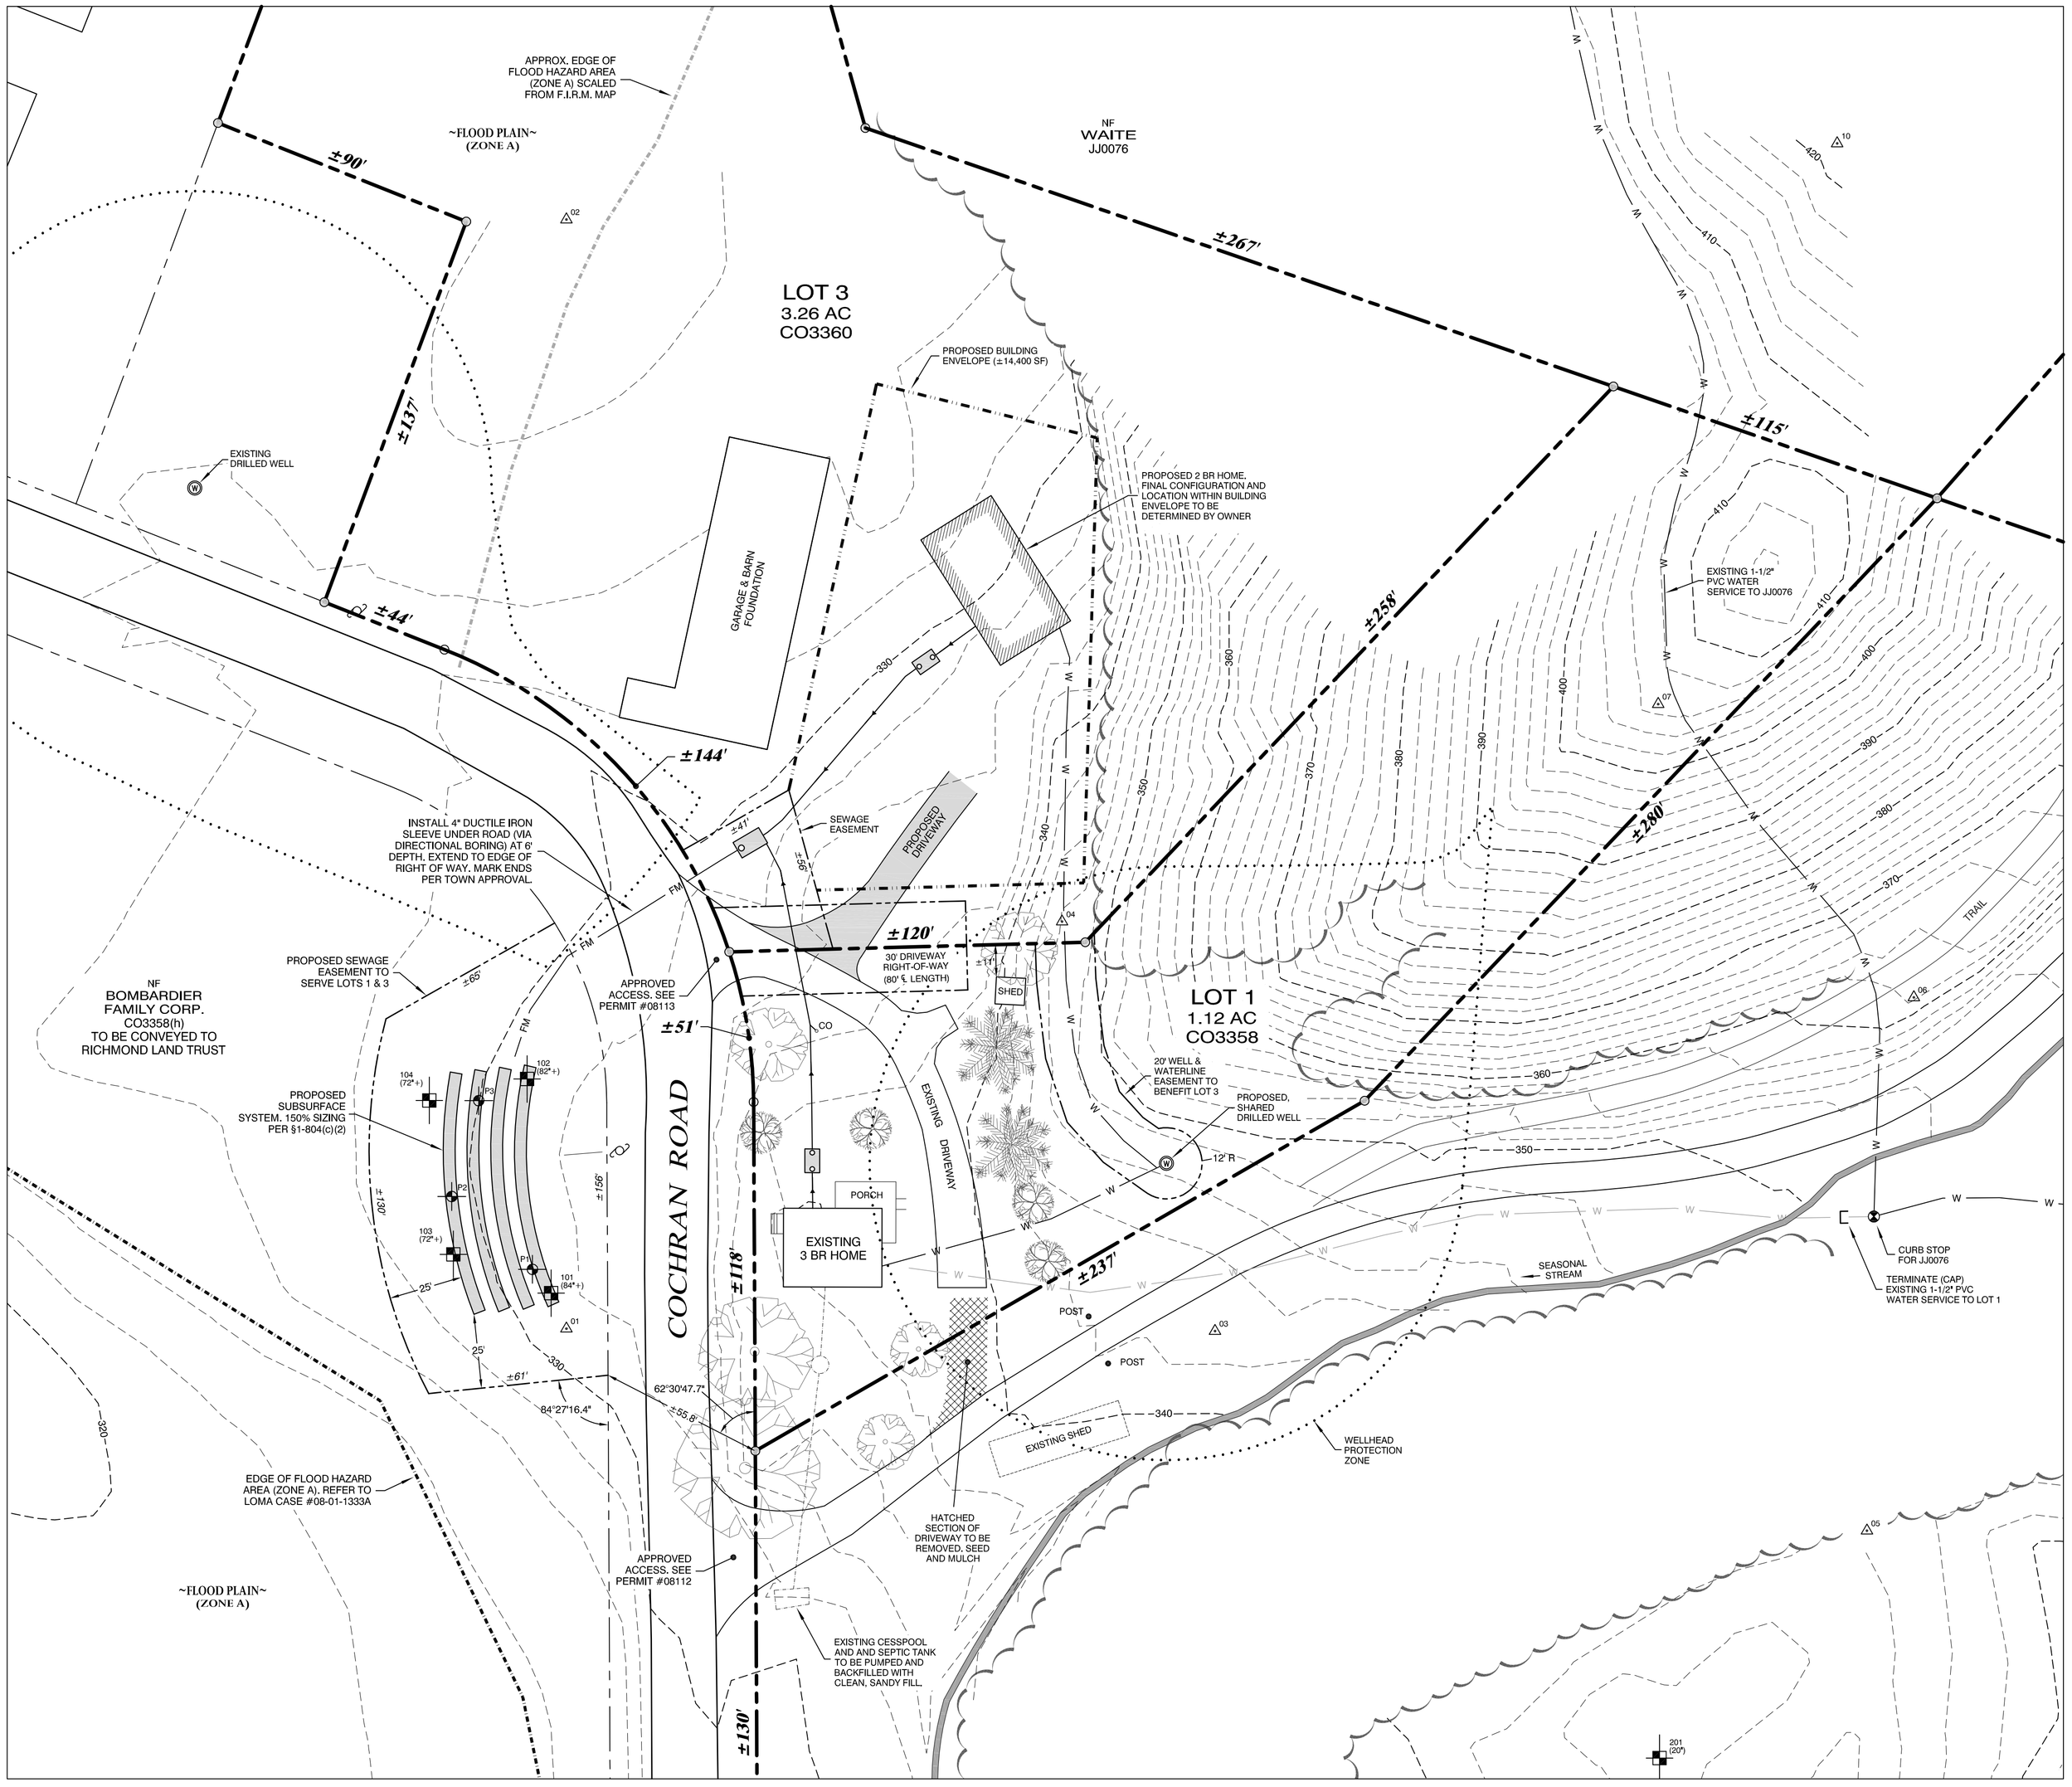

GRAPHIC SCALE

1" = 30'-0"

0 30 60 90 120 FT

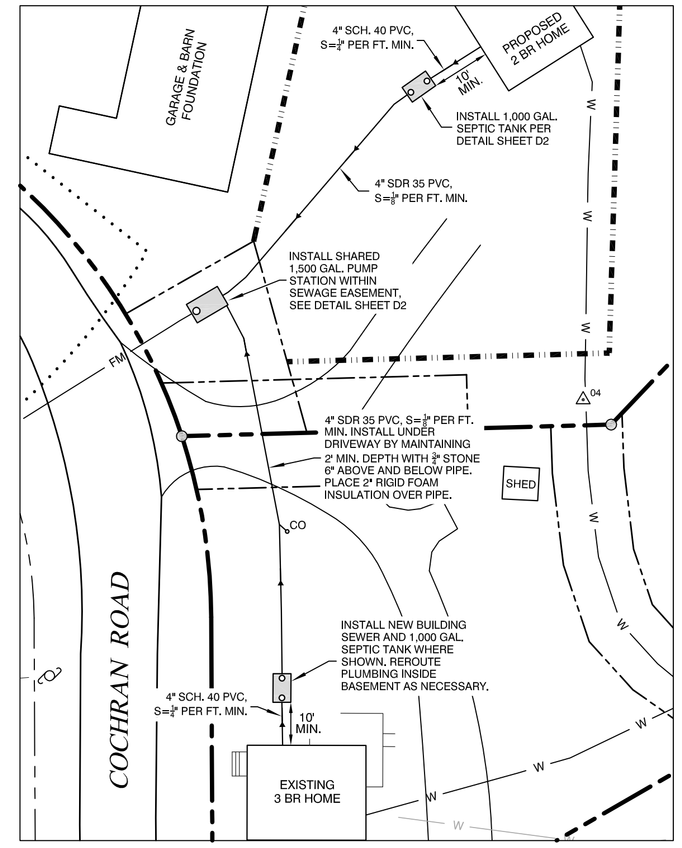

SITE DETAIL

1" = 30'-0"

INVERT ELEVATION KEY

LOT 1 (EXISTING 3 BR HOME)

4" SCH. 40 PVC OUTLET AT FOUNDATION	= 337.8
4" SCH. 40 PVC INLET AT SEPTIC TANK	= 337.5
4" SDR 35 PVC SEPTIC TANK OUTLET	= 337.2
4" SDR 35 PVC AT CLEANOUT (±4' DEPTH UNDER DRIVE)	= 329.5

LOT 3 (PROPOSED 2 BR HOME)

4" SDR 35 PVC SEPTIC TANK OUTLET (±)	= 329.0

SHARED COMPONENTS

LOT 1& 3 SDR 35 PVC PUMP STATION INLET (±)	= 328.0
2" CL160 PVC FM OUT AT PUMP STATION FM (±)	= 325.2
2" LATERAL (UPPERMOST LATERAL)	= 329.3

VT STATE PLANE NORTH

LEGEND

- TEST PIT (DEPTH TO SHWT) — 101 (24")
- PERCOLATION TEST — P1
- CONTROL PT (#/ELEV.) (NAIL/SPIKE IN GROUND) — 05
- BOUNDARY CORNER (OR CALCULATED POINT)
- UTILITY POLE
- WATER VALVE
- DRILLED WELL
- EXISTING CONTOURS
- APPROX. BOUNDARY
- RIGHT-OF-WAY
- BUILDING ENVELOPE
- TREELINE
- FM — FORCE MAIN
- W — WATER LINE
- UE — U/G UTILITIES

©2009 WILLIS DESIGN ASSOC., INC.

REVISIONS	BY

WILLIS DESIGN ASSOC., INC.
P. O. BOX 98
RICHMOND - VERMONT 05477
(802) 434-3103

LOT 1 & 3 SITE PLAN

3 LOT SUBDIVISION

STATE OF VERMONT — JUSTIN T. WILLIS NO. 344-B — LICENSED DESIGNER

BOMBARDIER FAMILY CORPORATION

3358 COCHRAN ROAD
RICHMOND - VERMONT

DRAWN	JTW
CHECKED	JTW
DATE	1/26/09
SCALE	NOTED
JOB NO.	08-008
SHEET	S3